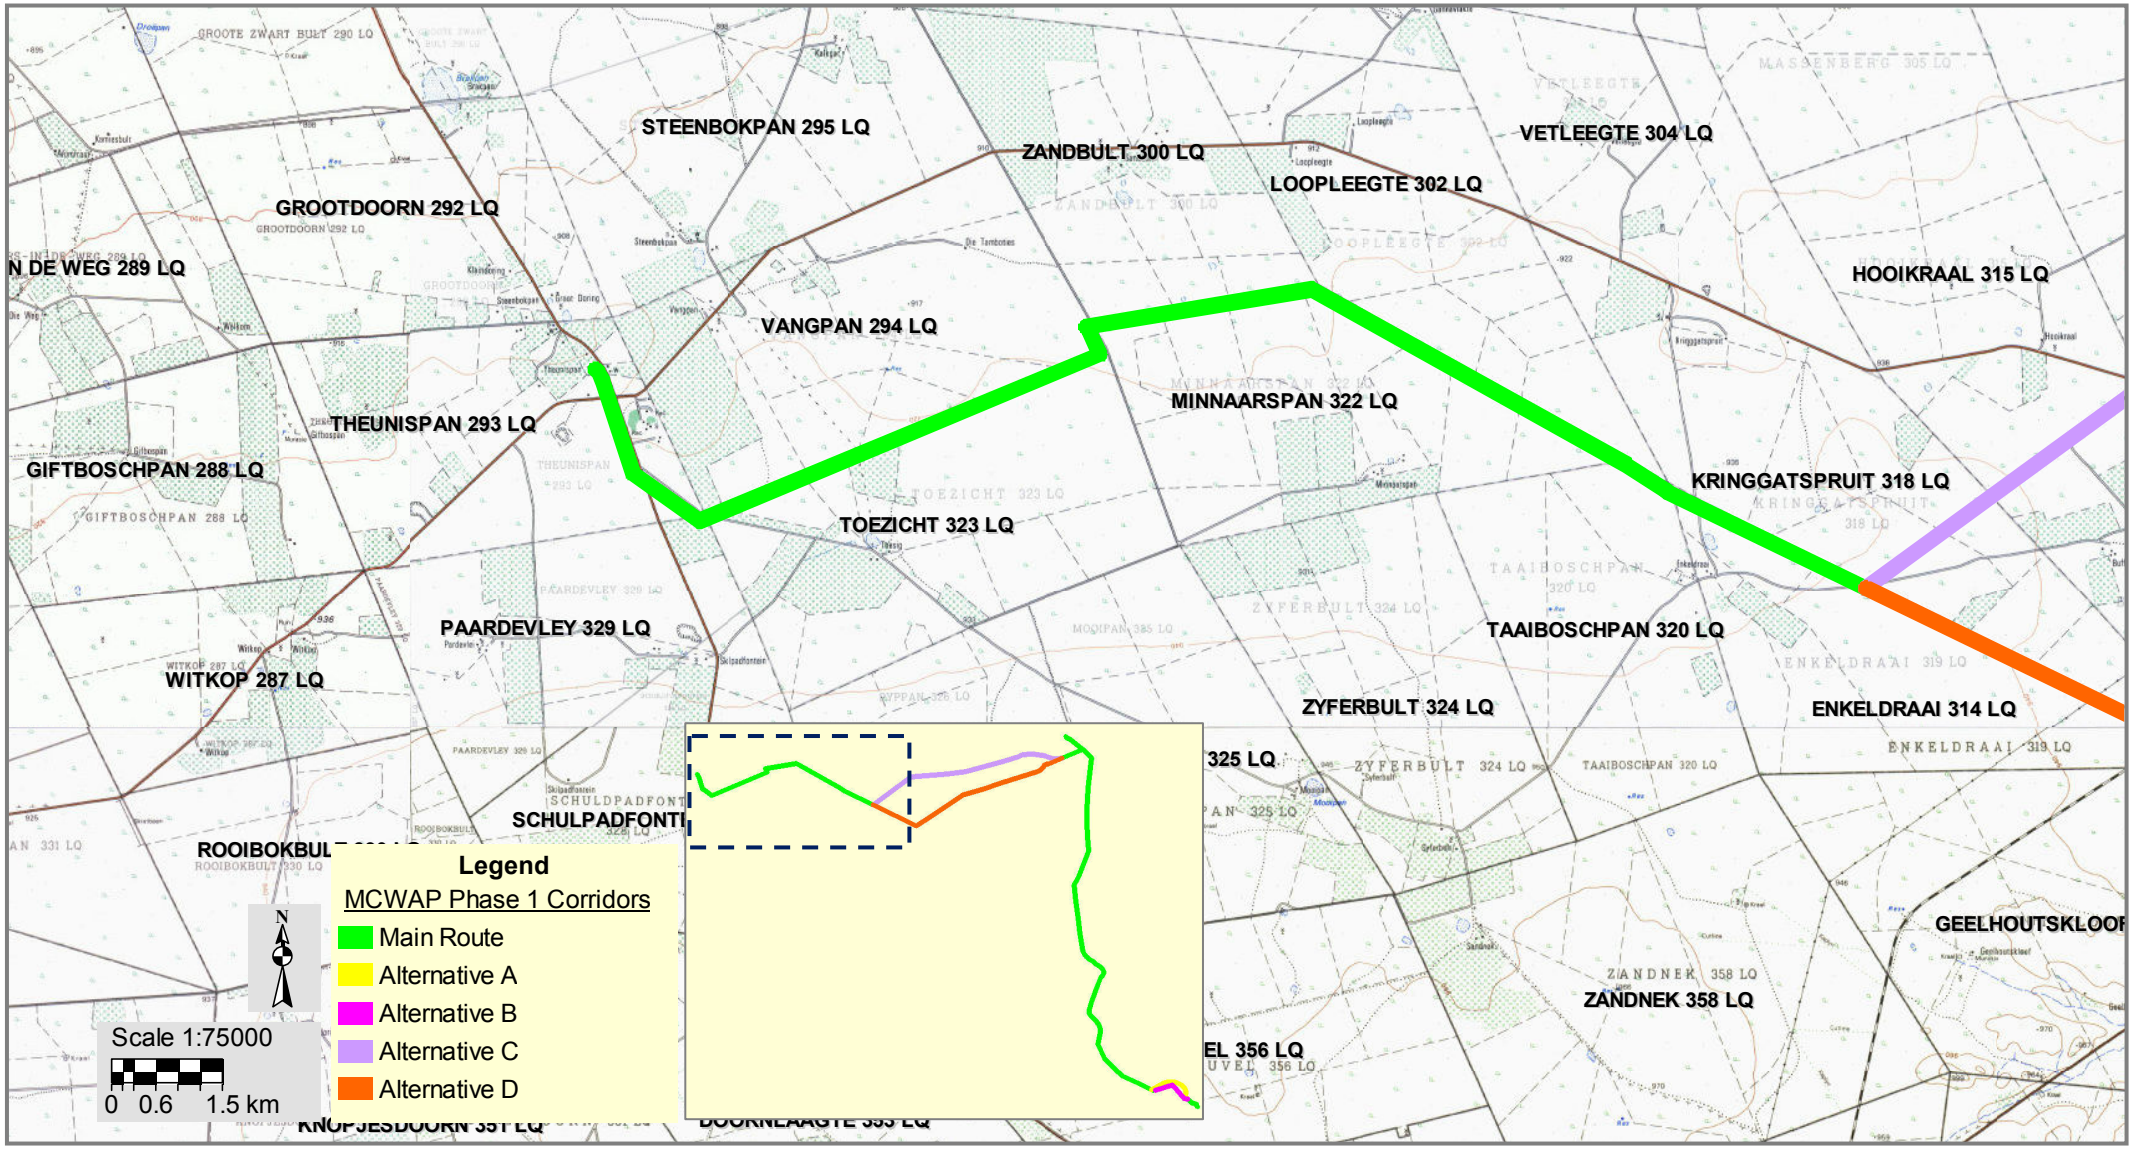

ROUTE MAP 5

Client:	MOKOLO AND CROCODILE RIVER (WEST) WATER AUGMENTATION PROJECT (MCWAP):	Prepared by:
water & environment Department: Water and Environmental Affairs REPUBLIC OF SOUTH AFRICA	Phase 1: Augment Supply from Mokolo Dam	NEMAI CONSULTING