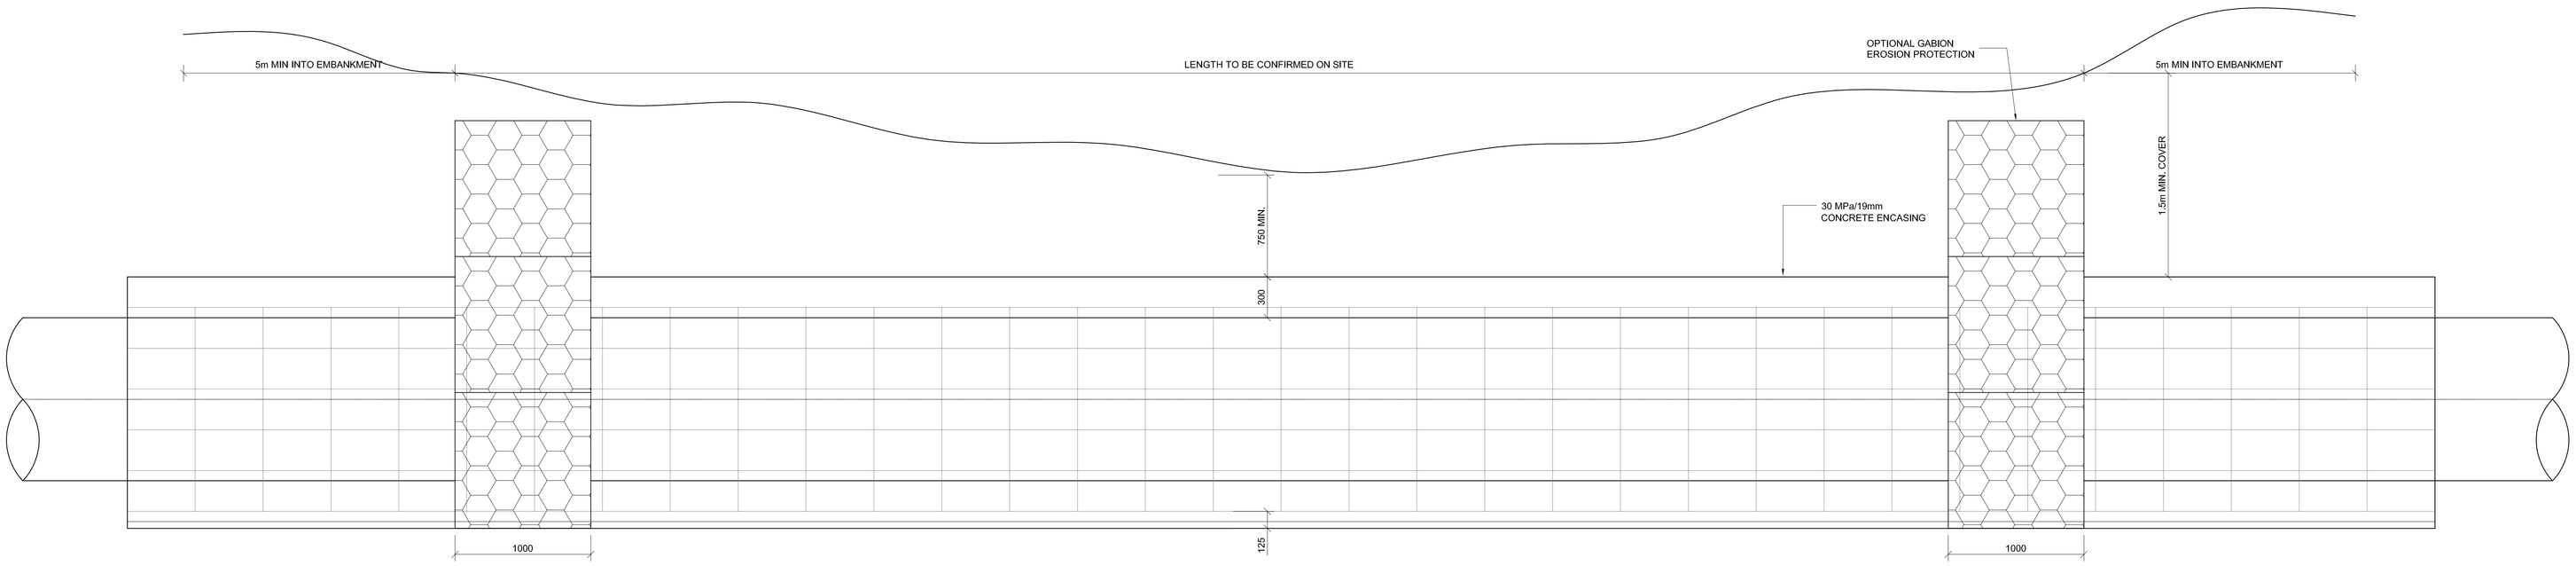

TYPICAL RIVER CROSSING SECTION

N.T.S.

NOTES:

1. PIPE WALL THICKNESS TO BE INCREASED BY 2 mm OVER ENTIRE LENGTH OF CROSSING.
3. THE PIPE COATING SHALL NOT BE REMOVED AND MUST BE AS FOR THE STANDARD SPECIFICATION.

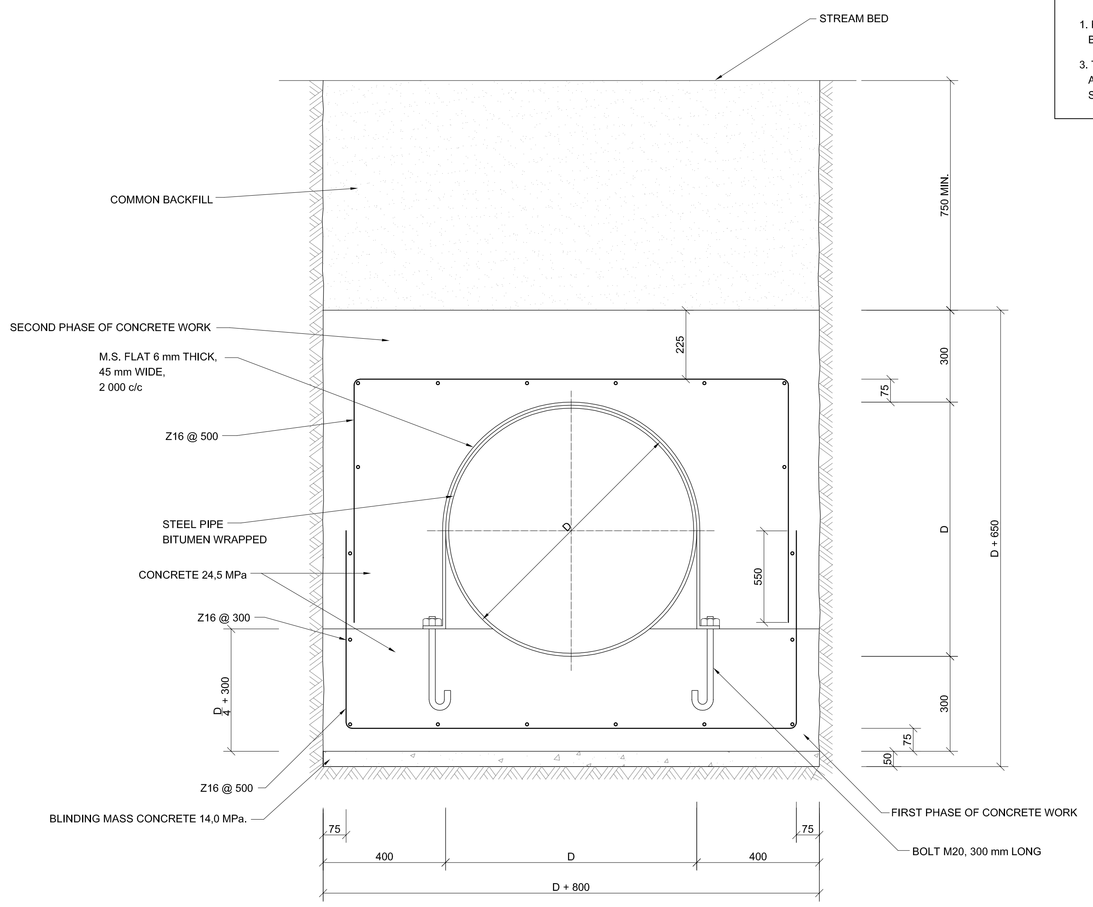

TYPICAL SECTION OF A PIPE ENCASEMENT

SCALE 1:10

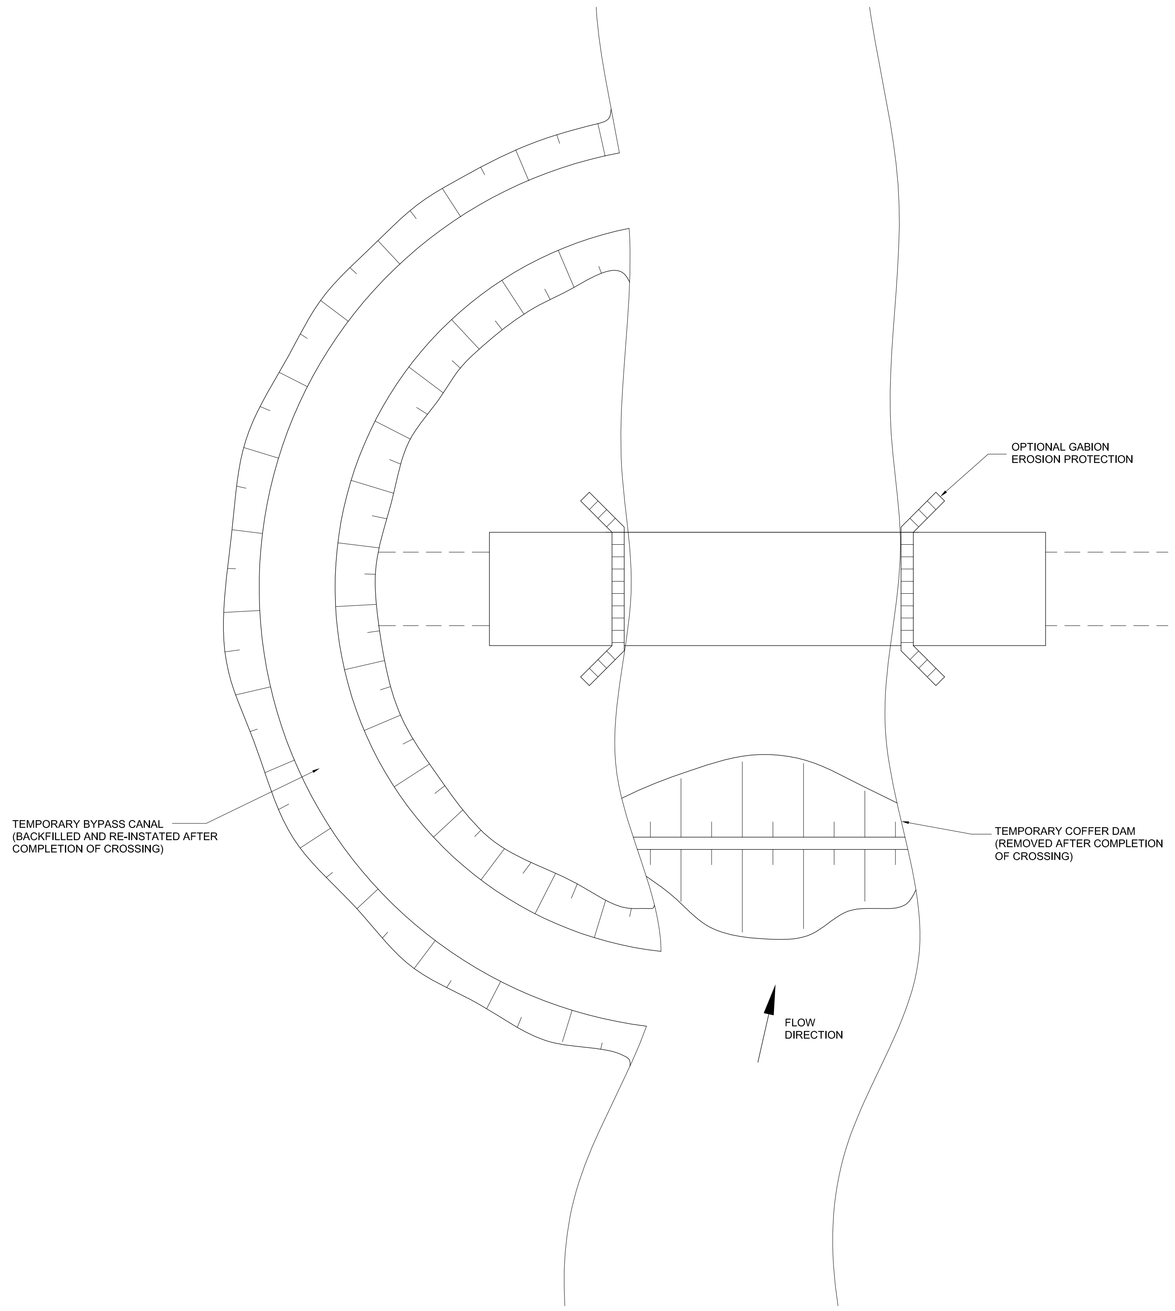

TYPICAL PLAN VIEW OF CROSSING AND RIVER DIVERSION

SCALE 1:50

REV	DATE	DESCRIPTION OF CHANGES	BY
A	2007/11/05	ISSUED FOR REVIEW	JFP

REVISIONS — ONLY REVISIONS MARKED THUS △ ARE VALID

CLIENT: Eskom

Tshwane
Africon Centre
1040 Burnett Street
HATFIELD 0083
P O Box 905
PRETORIA 0001
Tel: +27 12 4272000
Africon

UNCONTROLLED COPY

APPROVAL: J H POTGIETER

SIGNATURE: NAME: DATE:

THE ORIGINAL HELD AT AFRICON, TSHWANE UNIT 1, BEARS THE ORIGINAL SIGNATURE OF APPROVAL.

PROJECT TITLE: KWS Augmentation Project

DRAWING TITLE: TYPICAL RIVER CROSSING DETAILS

DATE	SCALE	PAPER SIZE
2007-11-05	N.T.S.	A0

CHECKED BY: J F PRINSLOO

DRAWN BY: M MOSTERT

DESIGN BY: J F PRINSLOO

DRAWING NO. 103248/300 — REV NO A

DRAWING NO.: 103248/300

103248\DEF DRG 103248/300