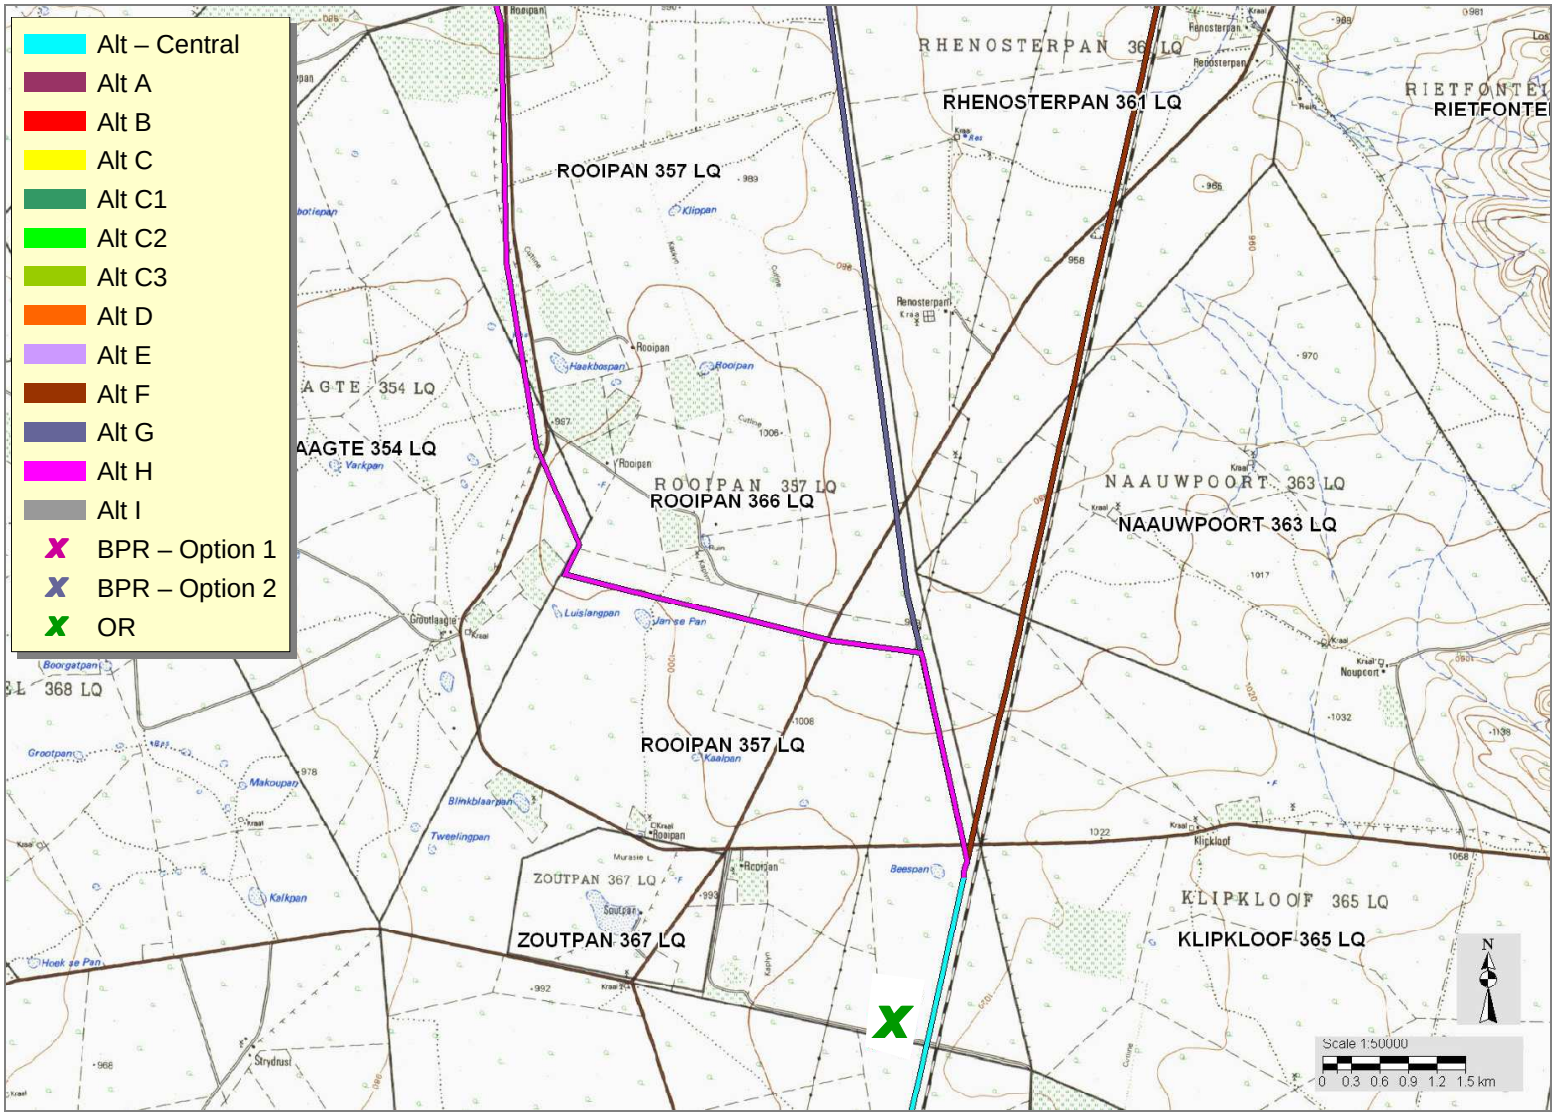

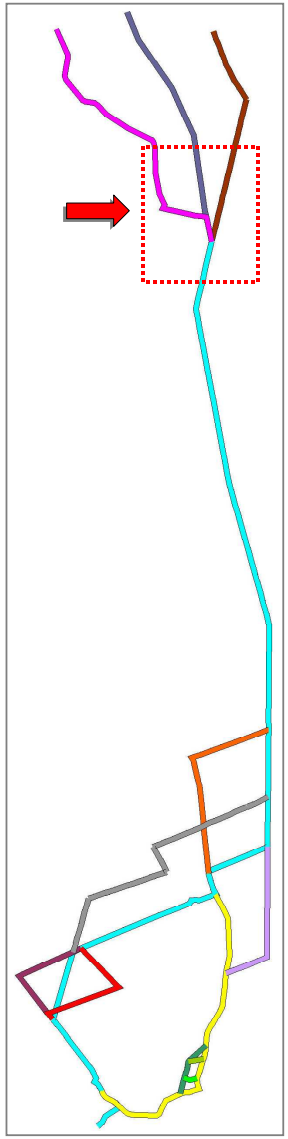

ROUTE MAP 10

Client:	MOKOLO AND CROCODILE RIVER (WEST) WATER AUGMENTATION PROJECT (MCWAP):	Prepared by:
water & environment Department: Water and Environmental Affairs REPUBLIC OF SOUTH AFRICA	Phase 2: Transfer Scheme from the Crocodile River (West) to the Lephalale Area	NEMAI CONSULTING